
GOOD FOR CONSTRUCTION

LEGEND:		
S.No	SYMBOL	NOTIFICATION
1		230mm Brick Wall & 115mm Brick Partition
2		Concrete Wall
3		230mm Brick Wall upto 1.20m Ht.
4		100mm thick Gypsum Board partition
5		100mm thick Aluminium partition
6		Cubicle Partition as per specification
7		E.W.C Ledge wall upto 1.00m Ht.

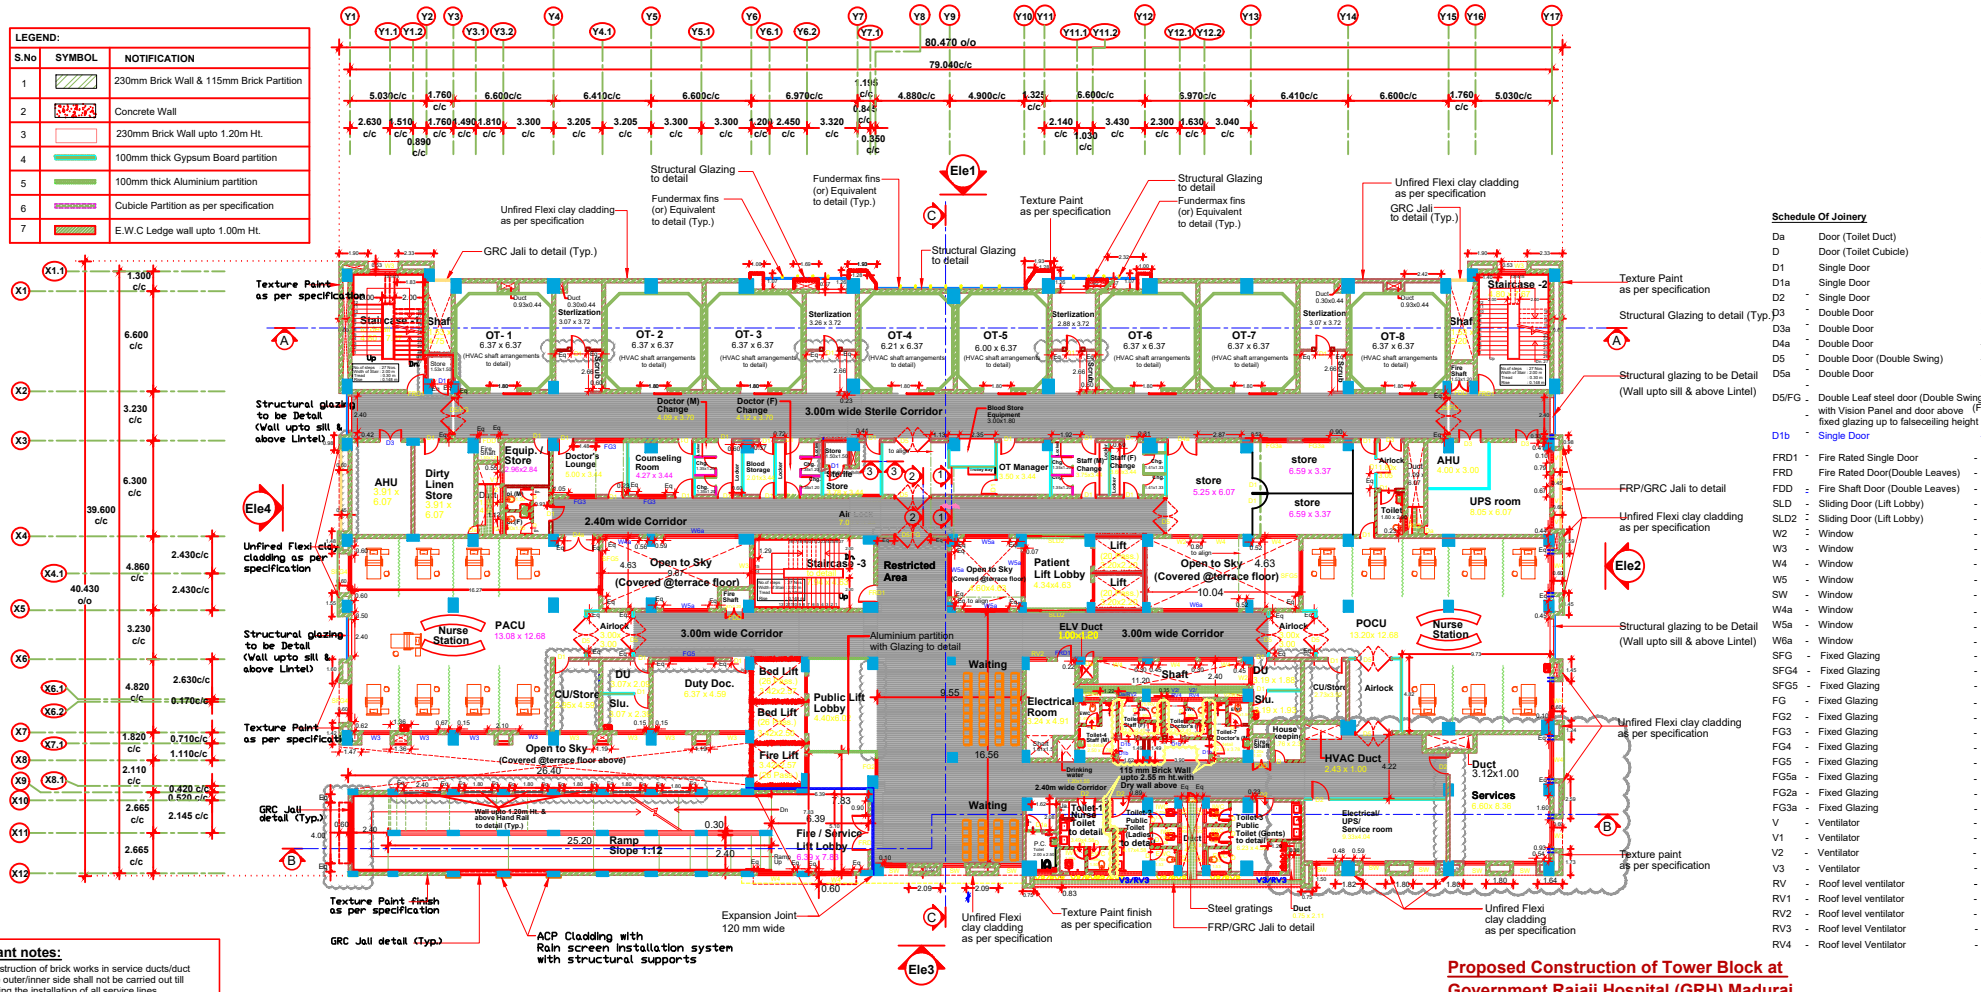

Schedule Of Joinery

Da	Door (Toilet Duct)	-	0.60 x 2.00
D	Door (Toilet Cubicle)	-	0.80 x 2.10
D1	Single Door	-	1.00 x 2.40
D1a	Single Door	-	1.05 x 2.40
D2	Single Door	-	1.20 x 2.40
D3	Double Door	-	1.50 x 2.40
D3a	Double Door	-	1.50 x 2.40
D4a	Double Door	-	2.00 x 2.40
D5	Double Door (Double Swing)	-	2.40 x 2.40
D5a	Double Door	-	2.40 x 2.40
D5/FG	Double Leaf steel door (Double Swing) with Vision Panel and door above fixed glazing up to falseceiling height	-	2.40 x 2.40 (FG-2.40xVaries
D1b	Single Door	-	1.00 x 2.40
FRD1	Fire Rated Single Door	-	1.20 x 2.40
FRD	Fire Rated Door(Double Leaves)	-	2.40 x 2.40
FDD	Fire Shaft Door (Double Leaves)	-	1.20 x 2.40
SLD	Sliding Door (Lift Lobby)	-	4.00 x 2.40
SLD2	Sliding Door (Lift Lobby)	-	3.90 x 2.40
W2	Window	-	1.20 x 1.50
W3	Window	-	1.80 x 1.50
W4	Window	-	2.40 x 1.50
W5	Window	-	3.00 x 1.50
SW	Window	-	1.50 x 1.50
W4a	Window	-	2.40 x Varies
W5a	Window	-	3.00 x Varies
W6a	Window	-	5.00 x Varies
SFG	Fixed Glazing	-	1.50 x 1.50
SFG4	Fixed Glazing	-	2.40 x 1.50
SFG5	Fixed Glazing	-	3.00 x 1.50
FG	Fixed Glazing	-	1.50 x 1.20
FG2	Fixed Glazing	-	1.20 x 1.20
FG3	Fixed Glazing	-	1.80 x 1.20
FG4	Fixed Glazing	-	2.40 x 1.20
FG5	Fixed Glazing	-	3.00 x 1.20
FG5a	Fixed Glazing	-	3.00 x 0.75
FG2a	Fixed Glazing	-	1.20 x 0.75
FG3a	Fixed Glazing	-	1.80 x 0.75
V	Ventilator	-	0.60 x 0.60
V1	Ventilator	-	0.75 x 0.60
V2	Ventilator	-	1.00 x 0.60
V3	Ventilator	-	1.80 x 0.60
RV	Roof level ventilator	-	0.60 x 0.60
RV1	Roof level ventilator	-	0.75 x 0.60
RV2	Roof level ventilator	-	1.00 x 0.60
RV3	Roof level Ventilator	-	1.80 x 0.60
RV4	Roof level Ventilator	-	2.40 x 0.60

Important notes:

1. The construction of brick works in service ducts/duct from the outer/inner side shall not be carried out till completing the installation of all service lines.
2. All sleeves/openings for electrical, drain lines, rain water discharge, water supply, A/C etc. shall be provided as per General arrangements/ approved shop drawings which is to be submitted by the contractor.
3. Prior to floor pcc/floor mat casting all services/lines, hume pipes shall be completed as per approved shop drawings.
4. Necessary insert plates for elevation works, canopies or any steel structures to be provided as per approved shop drawings.
5. Gypsum / Dry wall Partition Finishing works to be done only after service lines are completed.
6. For louvers mock up has to be prepared to get prior approval from the consultant.
7. All service ducts shall be plastered to avoid seepage.

Notes :

1. All dimensions are in metres unless noted otherwise.
2. Wherever applicable, this drawing must be read along with the relevant Structural drawings.
3. Any discrepancy between this drawing and other drawings must be brought to the notice of consultants.
4. Door dimensions are measured from Finished Floor Level.
5. Use and Reproduction of this drawing is subject to conditions.
6. Shop drawings shall be submitted as directed by Engineer -in-charge.
7. Joinery details refer separate drawing.

N

Fourth Floor Plan

Scale : 1:200

Reference Drawing:

1. For Section detail refer drawing no. 1712/JICA-GRH/C4c/AR/119
2. For Elevation detail refer drawing no. 1712/JICA-GRH/C4c/AR/120 & 121
3. For Detailed Section detail refer drawing no. 1712/JICA-GRH/C4c/AR/119a,119b &119c
4. Staircase detail refer drawing no. Dwg no.: 1712/JICA-GRH/C4c/AR/126,126a,127,127a,128 &128a
5. Toilet Brick wall / Partition wall detail refer drawing no. Dwg no.: 1712/JICA-GRH/C4c/AR/141 to 163
6. Joinery detail refer drawing no. Dwg no.: 1712/JICA-GRH/C4c/AR/122 to 123e

Proposed Construction of Tower Block at Government Rajaji Hospital (GRH),Madurai.

Working Drawing

Revisions

Rev. no.	Particulars	Date	Chkd.by	Appd.by
2.	Updated Drawing	23.07.2022	R.R	D.M
1.	Updated Drawing	25.06.2022	R.R	D.M

Checked by : R.R Appd.by :D.M

Architectural	Structural	MEP- Services		
		Electrical	HVAC	WS/SA/FF
Sig:	Sig:	Sig:	Sig:	Sig:
Name: R.R	Name: P.S	Name:S.AB	Name: S.J	Name:M.Dev.

CAD File Name :\\Server\JICA-Architectural\GRH\

Dwg no.: 1712/JICA-GRH/C4d/AR/115

Consultancy Services for Health Facilities and Medical Equipment (F&E) (Package CS -1) Under JICA supported Tamilnadu Urban Healthcare Project (TNUHP)

Drawn : KV/MB/S.G/M.P

Date : 09.12.2021

Scale : 1:200

Owner / Client :

Tamilnadu Urban Health Care Project (TNUHP)
3rd Floor, DMS Annex Building, DMS Campus, 359, Anna Salai, Teynampet, Chennai - 600 006.

Station : Madurai.

Title : Fourth Floor Plan

Sheet Size : A1

Consultants :

Mukesh & Associates + Nippon Koei India Pvt.Ltd. (a 100% Subsidiary of Nippon Koei Co., Ltd., Japan)+ EHI International Pvt.Ltd. Consortium

C/o.MuKesh & Associates, "Division - 2", 2/6, Ranganathar Avenue, Perumalmalai Main Road, Narasothipatti, Salem - 636 004. Tamil Nadu, India.